No.	Date Comp.	Description of Change
Final 2-717	1-26-37	Relocation for Elk Cks. 14330ft. Retds. 13317+43 Left side. Roll of Smaller Inc.

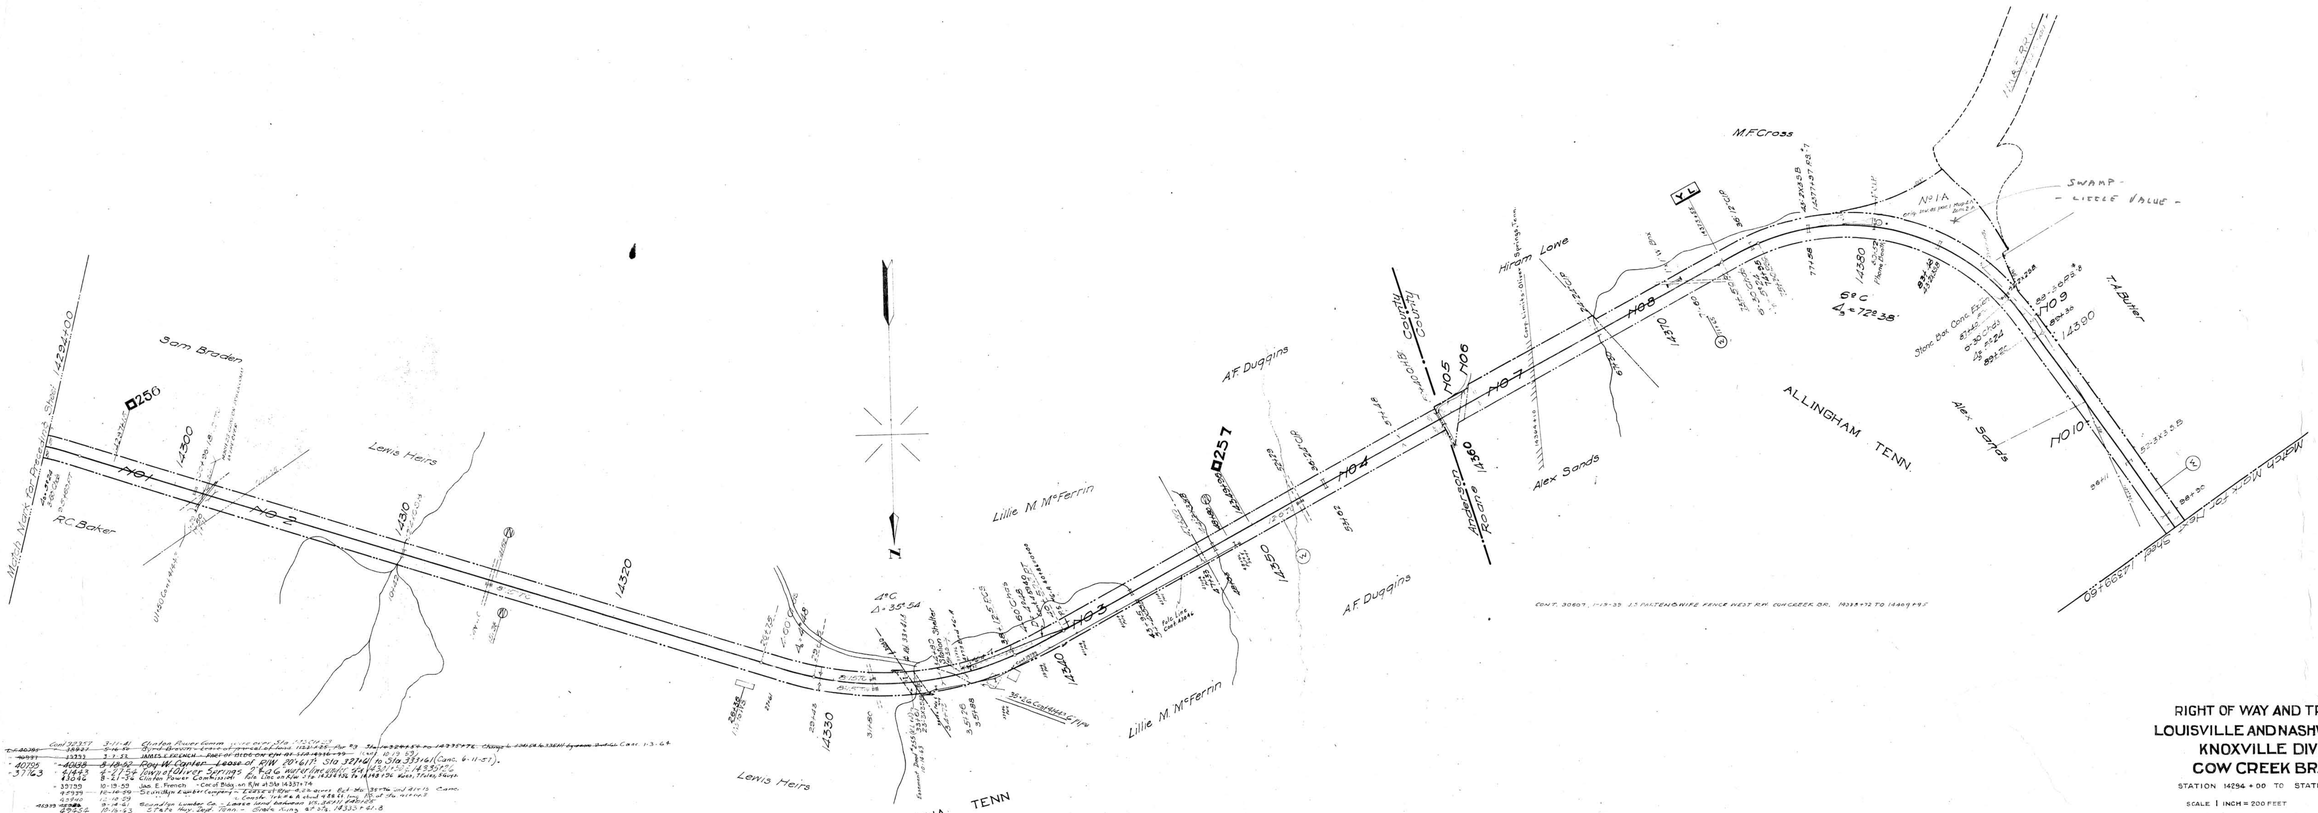

Cont 30357	3-11-41	Clinton Power Comm.	Wire over Sta. 14334+22
T.A. 30381	38987	Byrd-Brown-Lewis et al	Lease of Land at Sta. 14334+22 for 99 Yrs. Beg. Sta 14294+59 to 14399+74. Chang. L. 1041.8 to 1338.11 System Book Cont. 11-3-41
40697	13331	2-1-51	JAMES FRENCH - Lease on R/W at Sta 14336+99 - 1/2 of 0.13 Ac.
40705	40695	5-18-50	Roy W. Carter - Lease of R/W 20'x617' Sta 32740 to Sta 33356 (Cont. 6-11-51).
37163	41642	8-21-52	Clinton Power Coop. and Harriet Springs - R.O.W. easement (anchor) Sta 14331+75 to 14332+75
	41646	8-21-52	Clinton Power Coop. and Harriet Springs - Elk Creek R/W Sta 14331+96 to 14498+96 Mon. State Route
	37235	10-13-53	Jas. E. French - Const. Bldg. on R/W at Sta 14331+74
	42539	10-16-56	Scruggs & Carter Lumber Co. - Easement for Right of Way Across Lot No. 32 of Block 2 of Allingham Addition
	42540	10-16-56	Scruggs & Carter Lumber Co. - Easement for Right of Way Across Lot No. 33 of Block 2 of Allingham Addition
46399	47686	9-14-61	Recorded in Lease Book Reference Vol. 324 Page 11 Easement
	48522	10-13-63	State Hwy. Dept. Tenn. - State Hwy. #9 Sta. 14331+61.8

RIGHT OF WAY AND TRACK MAP
LOUISVILLE AND NASHVILLE R.R.CO.
KNOXVILLE DIVISION
COW CREEK BRANCH

STATION 14294 + 00 TO STATION 14399 + 60

SCALE 1 INCH = 200 FEET JUNE 30 1917

OFFICE OF CHIEF ENGINEER
LOUISVILLE KY.

ANDERSON—ROANE COS TENN

073-033

90A-4

V 90A 4